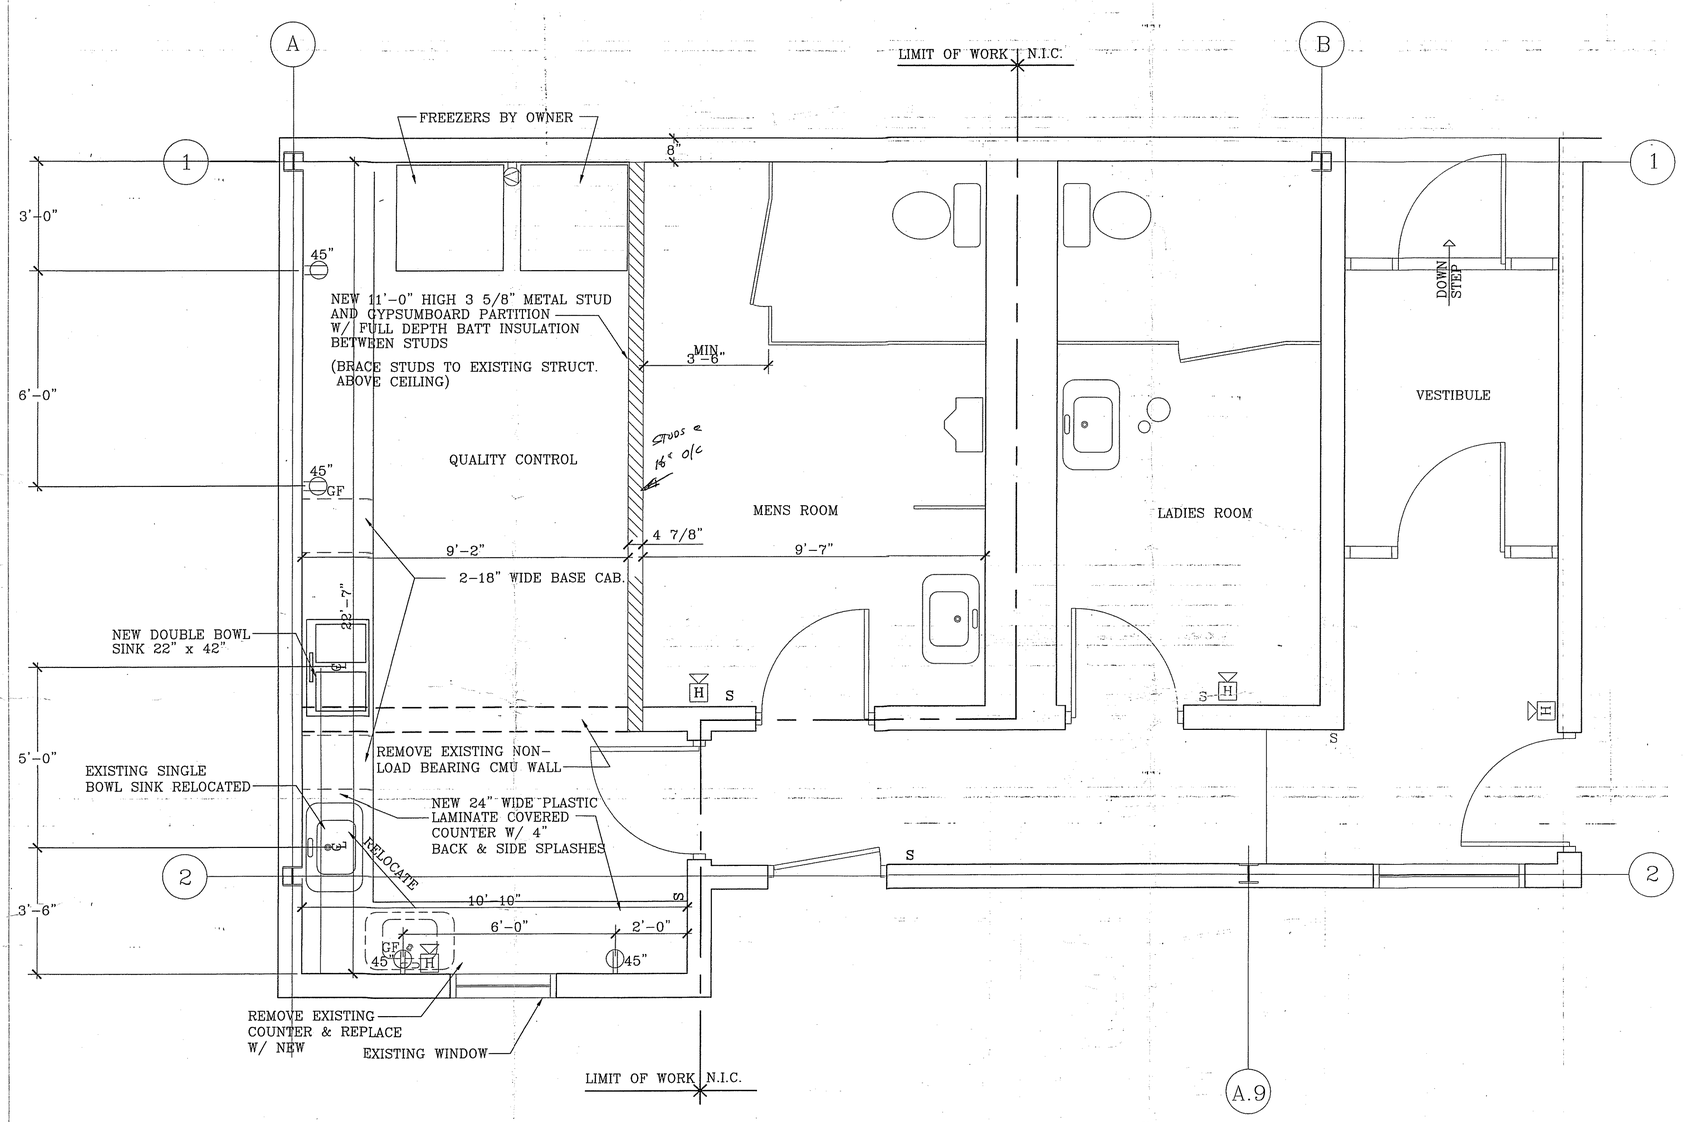

SYMBOL LEGEND

- = DUPLEX SPECIAL PURPOSE RECEPTACLE OUTLET
- = 120V GENERAL USE RECEPTACLE
- GF = DUPLEX RECEPTACLE - 120 V GROUND FAULT TYPE
- H = A.D.A. STROBE & HORN
- S = SINGLE POLE SWITCH

FLOOR PLAN - RENOVATED AREAS

SCALE: 1/2" = 1'-0"

ROOM FINISH SCHEDULE					
Areas	Floor	Base	Walls	Ceil.	Notes
Quality Control	Poured Epoxy	4" High Epoxy	Paint	2'x2' Susp. Accus.	
Men's Toilet	Existing VCT	New 4" Vinyl	(New Wall) Paint	Existing to Remain	New base on new wall only

NEW ENGLAND CONSTRUCTION
INTEGRITY . COMMITMENT . EXCELLENCE
239 BOURNE AVE. RUMFORD, RI 02916
Tel: 401-434-0112 Fax: 401-434-1978
WWW.NECONSTRUCTION.COM

PROJECT:

MARITIME SEAFOOD PROCESSORS, INC.

2266 PAWTUCKET AVE
EAST PROVIDENCE, RHODE ISLAND 02914

EXPANSION OF EXISTING QUALITY CONTROL ROOM

FLOOR PLAN

PROFESSIONAL SEAL:

ROBERT A. CORREIRA No. 2608 REGISTERED ARCHITECT

PROJECT NUMBER: 9999/2101

DATE: JANUARY 22, 2001

PROJECT PHASE: CONST. DOCUMENTS

DRAWN BY: R. FLOOKS | CHECKED BY: R. CORREIRA

PROJECT MANAGER: LEO HUDON

REVISION NUMBER & DATE:

SCALE: 1/2" = 1'-0"

SHEET NUMBER: A-1

COPYRIGHT NOTICE
The use of these plans and specifications shall be restricted to New England Construction Company, Inc., its suppliers and subcontractors in connection with the project. Unauthorized use is prohibited. Federal law protects the reproduction, display, sale or other disposition of this document without the written consent of New England Construction Company, Inc. Those persons with these plans and specifications shall constitute prima facie evidence of the acceptance of restrictions.
COPYRIGHT © NEW ENGLAND CONSTRUCTION CO., INC. 2001 ALL RIGHTS RESERVED.

S:\Projects\Maritime Seafood (Phase I)\Misc files\dwg, 01/26/01 10:43:17 AM, Krflooks, HP DesignJet 1050C printer, Arch D - 24 x 36 in. (landscape), 1:1