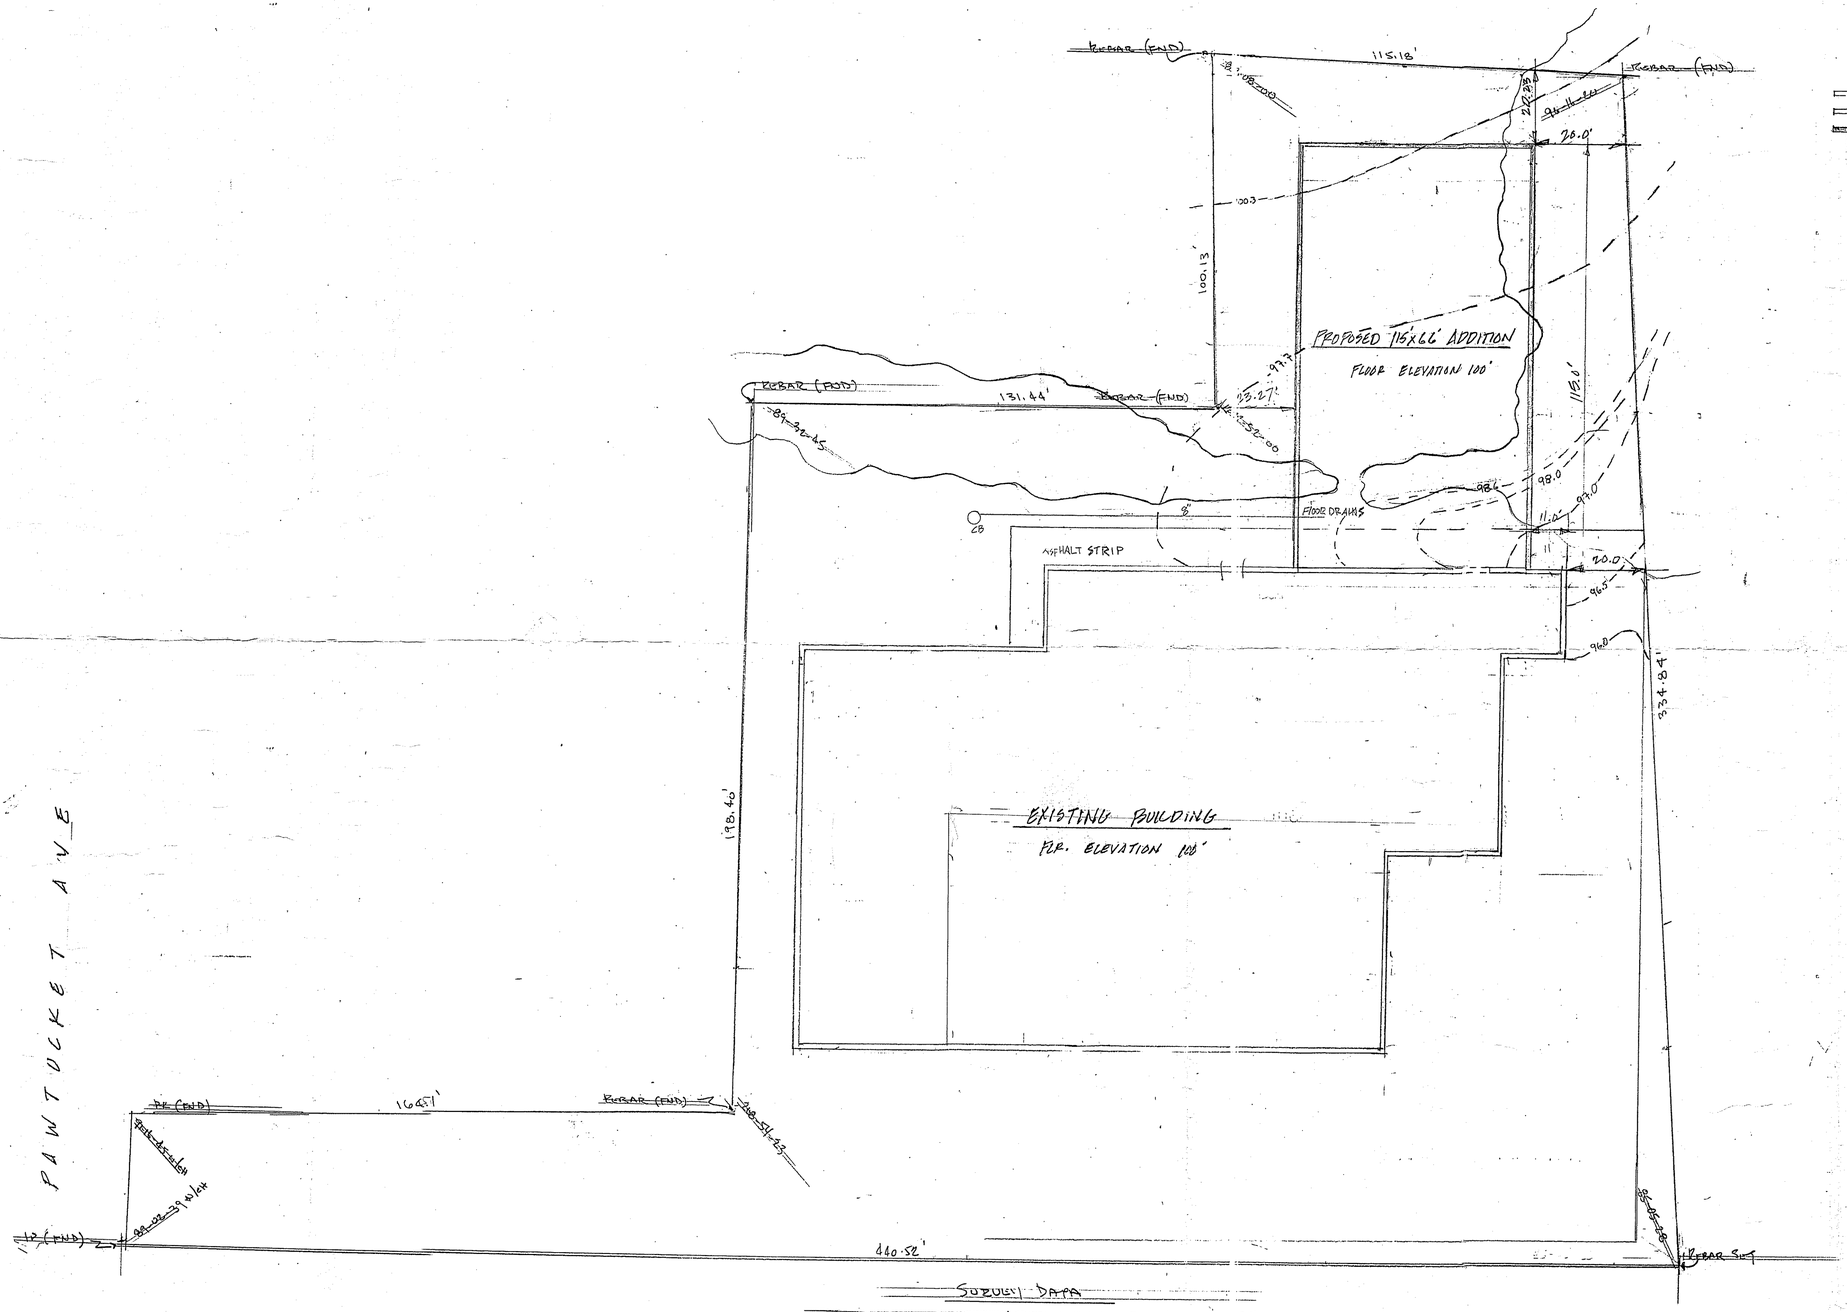

PLAT # 406 BLOCK 7 LOTS 19 & 20
LOT SIZE = 80,927.672 SF
EXISTING BLDG SIZE = 22,226 SF
PROPOSED ADDITION = 7,590 SF
NEW BUILDING SIZE = 29,816 SF

SUBDIVISION DATA
2266 PAWTUCKET AVE EAST PROVIDENCE R.I.
MAP 406 BLOCK 7 PARCELS 19 & 20

SCALE 1" = 20'-0" ±

MARITIME SEAFOOD PROCESSORS
BUILDING ADDITION

2266 PAWTUCKET AV		C-1
D. DUTIELLO CONST. CO.	JAN 2002	